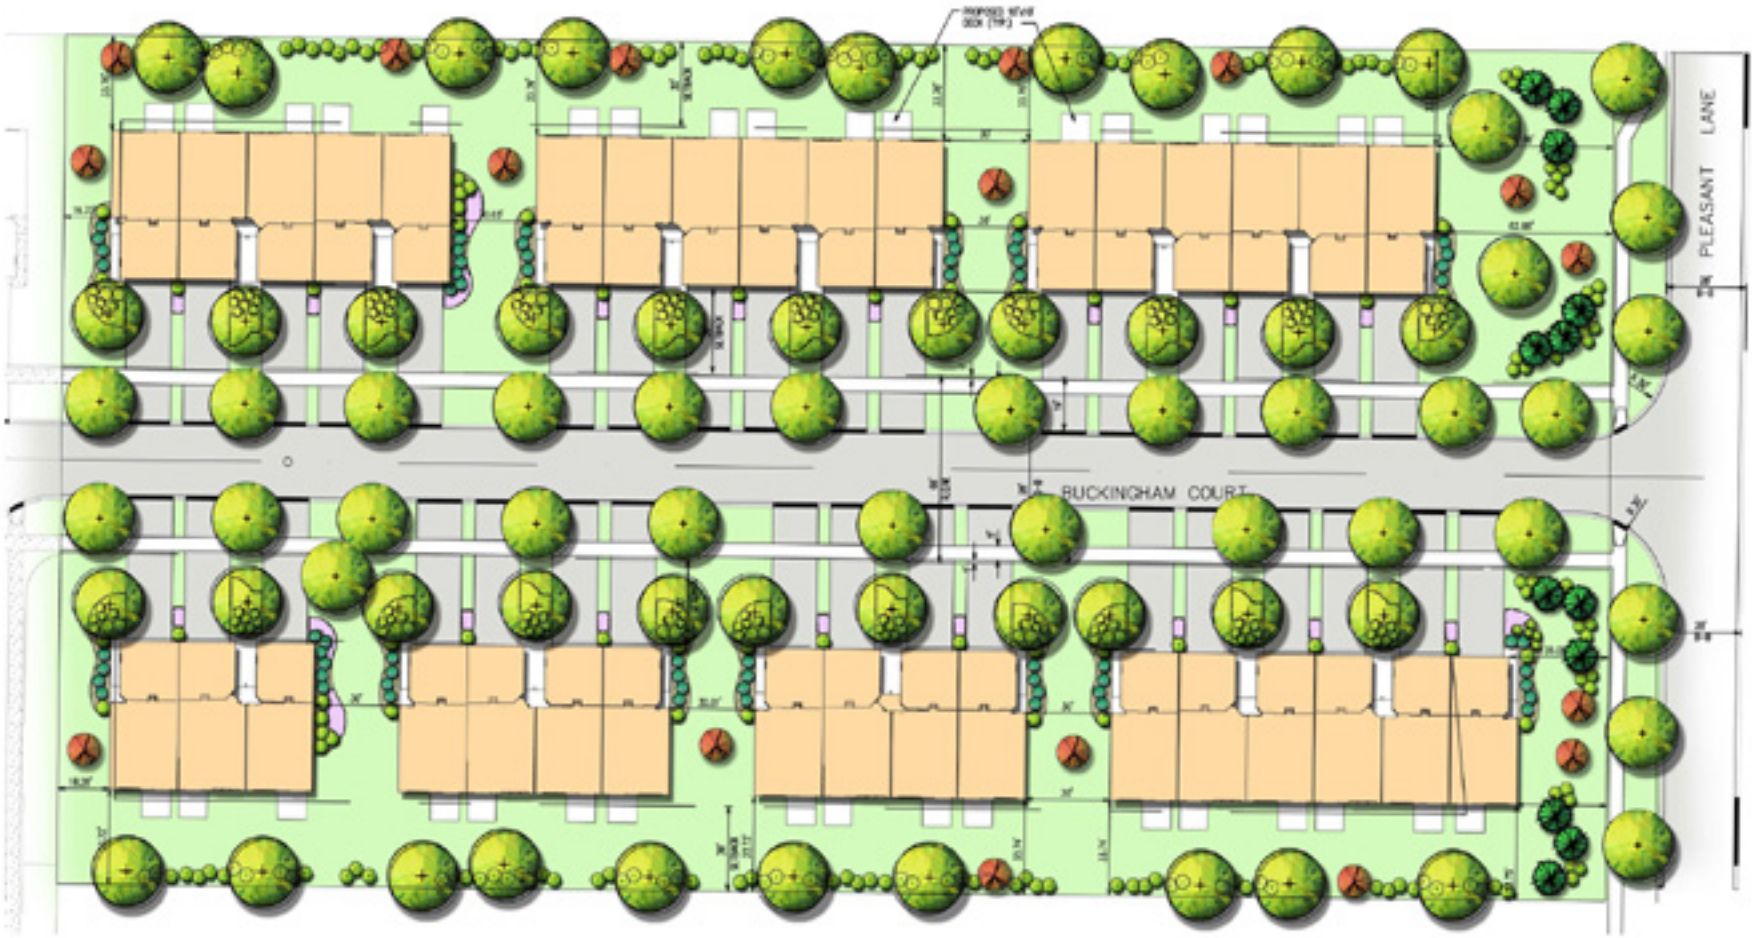

LEGEND

SHADE TREES 2.5": SWAMP WHITE OAK, THORNLESS HONEYLOCUST, AUTUMN PURPLE ASH, ACER RUBRUM 'RED SUNSET'

ORNAMENTAL TREES 6': FLOWERING DOGWOODS, SHADBLOW SERVICEBERRY, RIVER BIRCH

EVERGREEN TREES 6': AUSTRIAN PINE, NORWAY SPRUCE, COLORADO SPRUCE

LARGE DECIDUOUS SHRUBS 36": ARROWWOOD VIBURNAM, RED TWIG DOGWOOD, BORDER FORSYTHIA, PEKING DEUTZIA

SMALL DECIDUOUS SHRUBS 18"-24": ALPINE CURRANT, SPIRAEA, POTENTILLA

EVERGREEN SHRUBS 24"-30": HALLEY JUNIPER, ANDORRA JUNIPER, DENSE YEW, WISSON ARBORVITAE

PERENNIALS AND GROUNDCOVERS 1 QT. - 1 GAL.: DAYLILIES, HOSTA, BLACK EYED SUSAN, PURPLE CONEFLOWER, SWAMP MILKWEED, PURPLE LEAF WINTERCREEPER

NOTES

1. ALL PLANTING BEDS AND TREE RINGS TO RECEIVE SHREDDED HARDWOOD MULCH AT A DEPTH OF 3".
2. LOCATIONS OF PLANT MATERIAL ARE SUBJECT TO CHANGE DUE TO FINAL ENGINEERING AND SITE UTILITIES.
3. CONTRACTOR SHALL BE RESPONSIBLE FOR INSTALLING ALL PLANT MATERIAL IN A PLUMB POSITION AND SHALL KEEP STAKING WHERE NECESSARY.
4. ALL PARKWAYS ARE TO BE SODDED WITH KENTUCKY BLUEGRASS AND ALL OTHER AREAS NOT SPECIFIED SHALL BE SEEDED WITH A KENTUCKY BLUEGRASS MIX.

PUGSLEY & LAHAIE LTD.
LANDSCAPE ARCHITECTS AND CONTRACTORS
24414 S. Old Monee Rd. Lake Zurich, Illinois 60047-8984
tel 847.438.2211 email pandlla@aol.com

BUCKINGHAM ORCHARD
PRELIMINARY LANDSCAPE PLAN
DEARBORN BUCKINGHAM GROUP

DATE 08/20/04
SHEET 1 of 1
JOB NO. 03-004